PHASE 2 PAVING NOTES:

10/12/2026 ROAD CLOSURE BEGINS

10/13/2026 PAVING BEGINS

10/21/2026 AVENUE B (N 20TH TO N 18TH STREET) OPEN TO LOCAL TRAFFIC

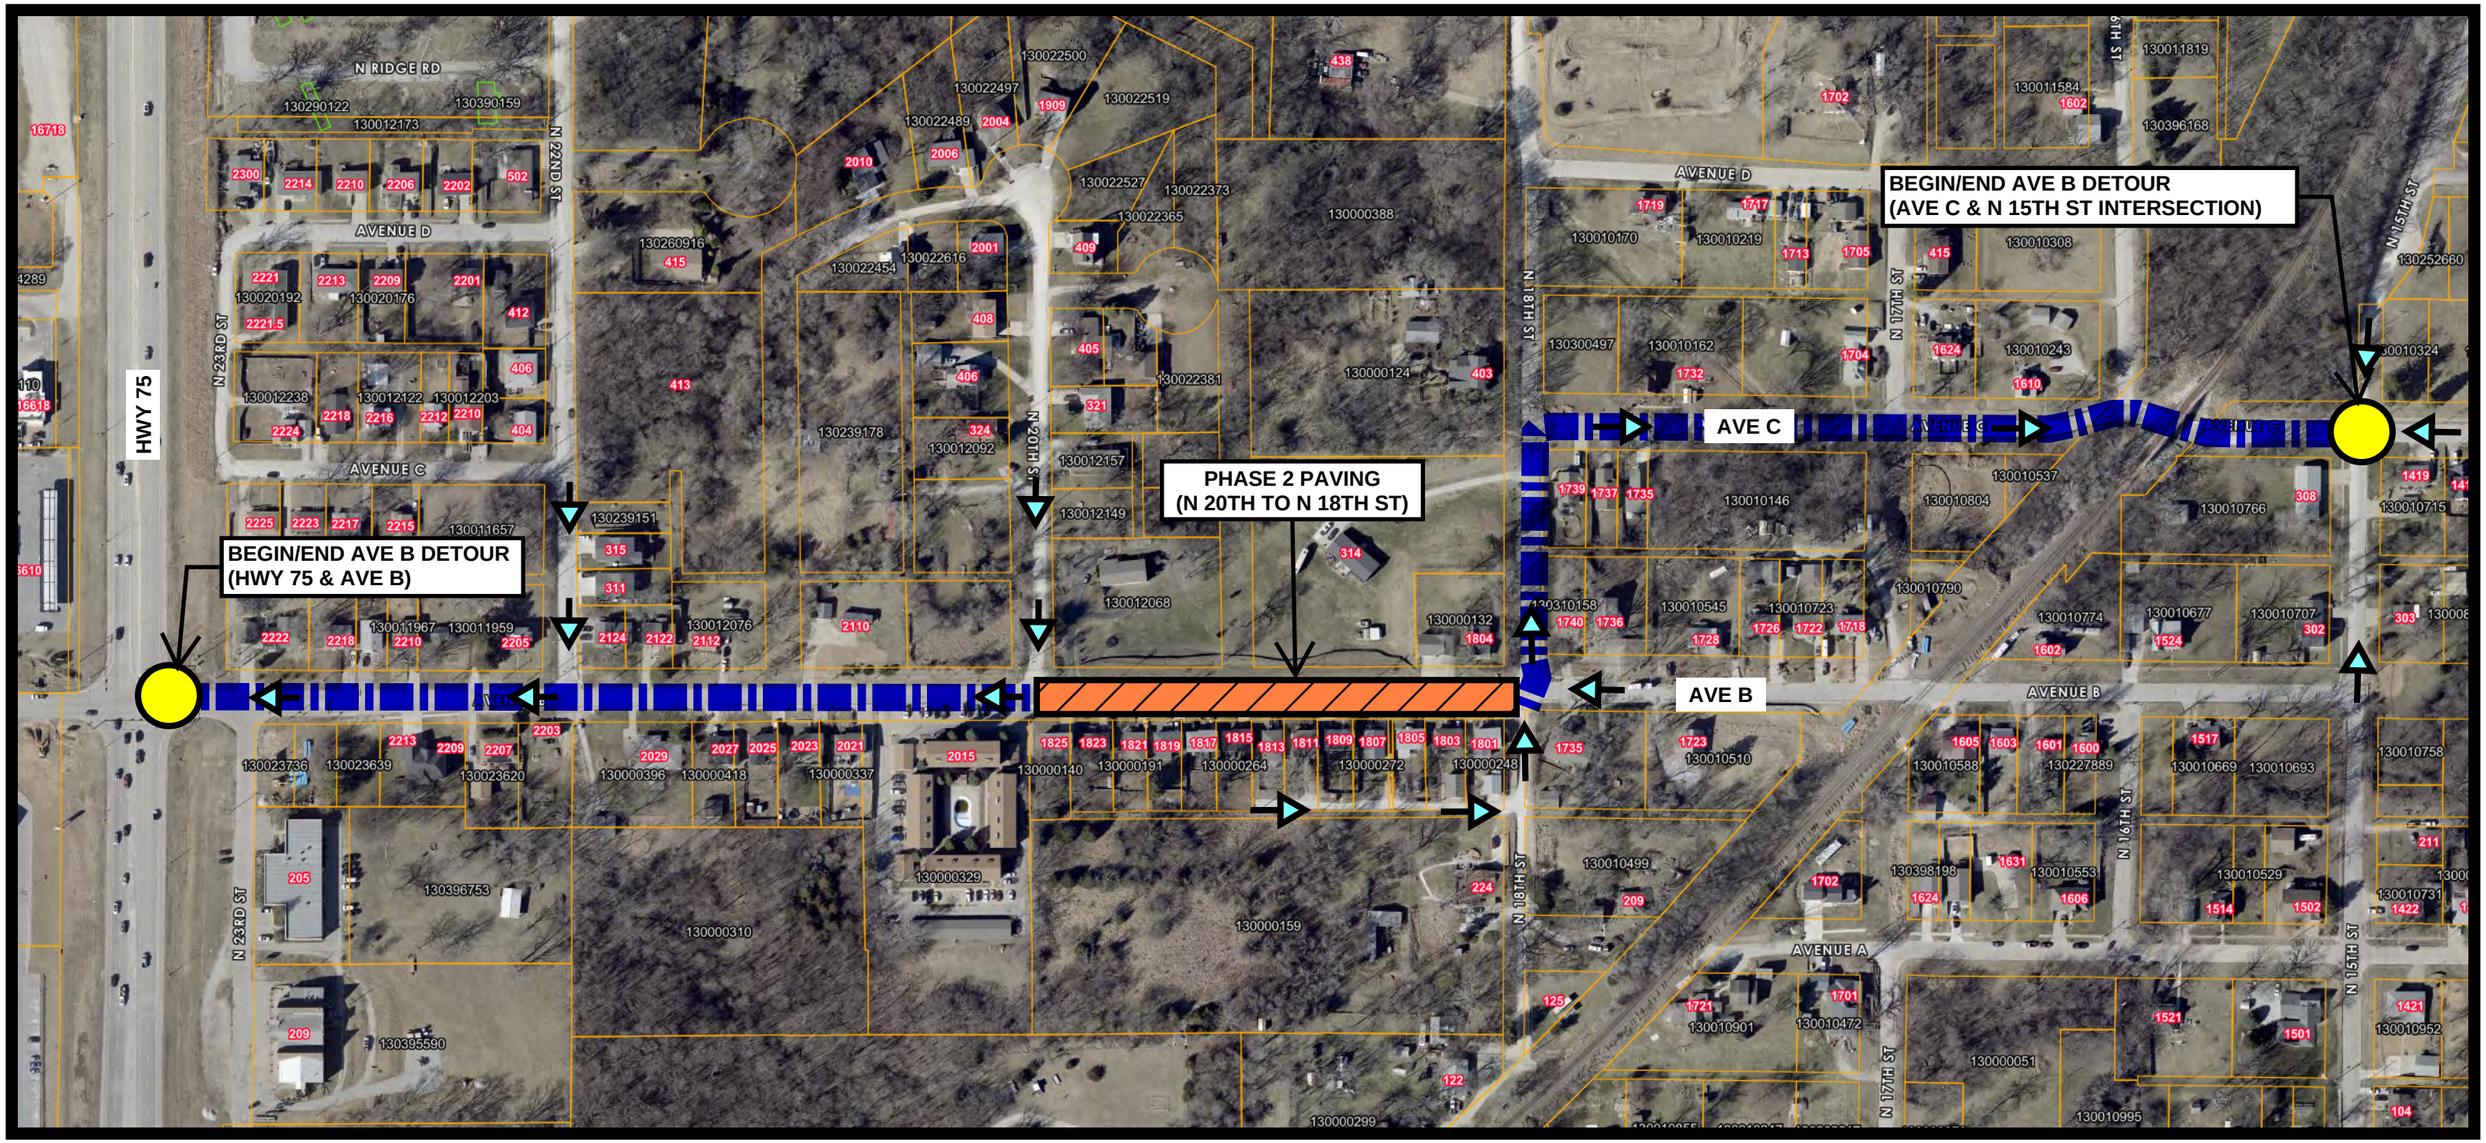

DETOUR PLAN - AVENUE B (N 20TH TO N 18TH STREET)

PLATTSMOUTH WATER SUPPLY

PLATTSMOUTH, NEBRASKA

N